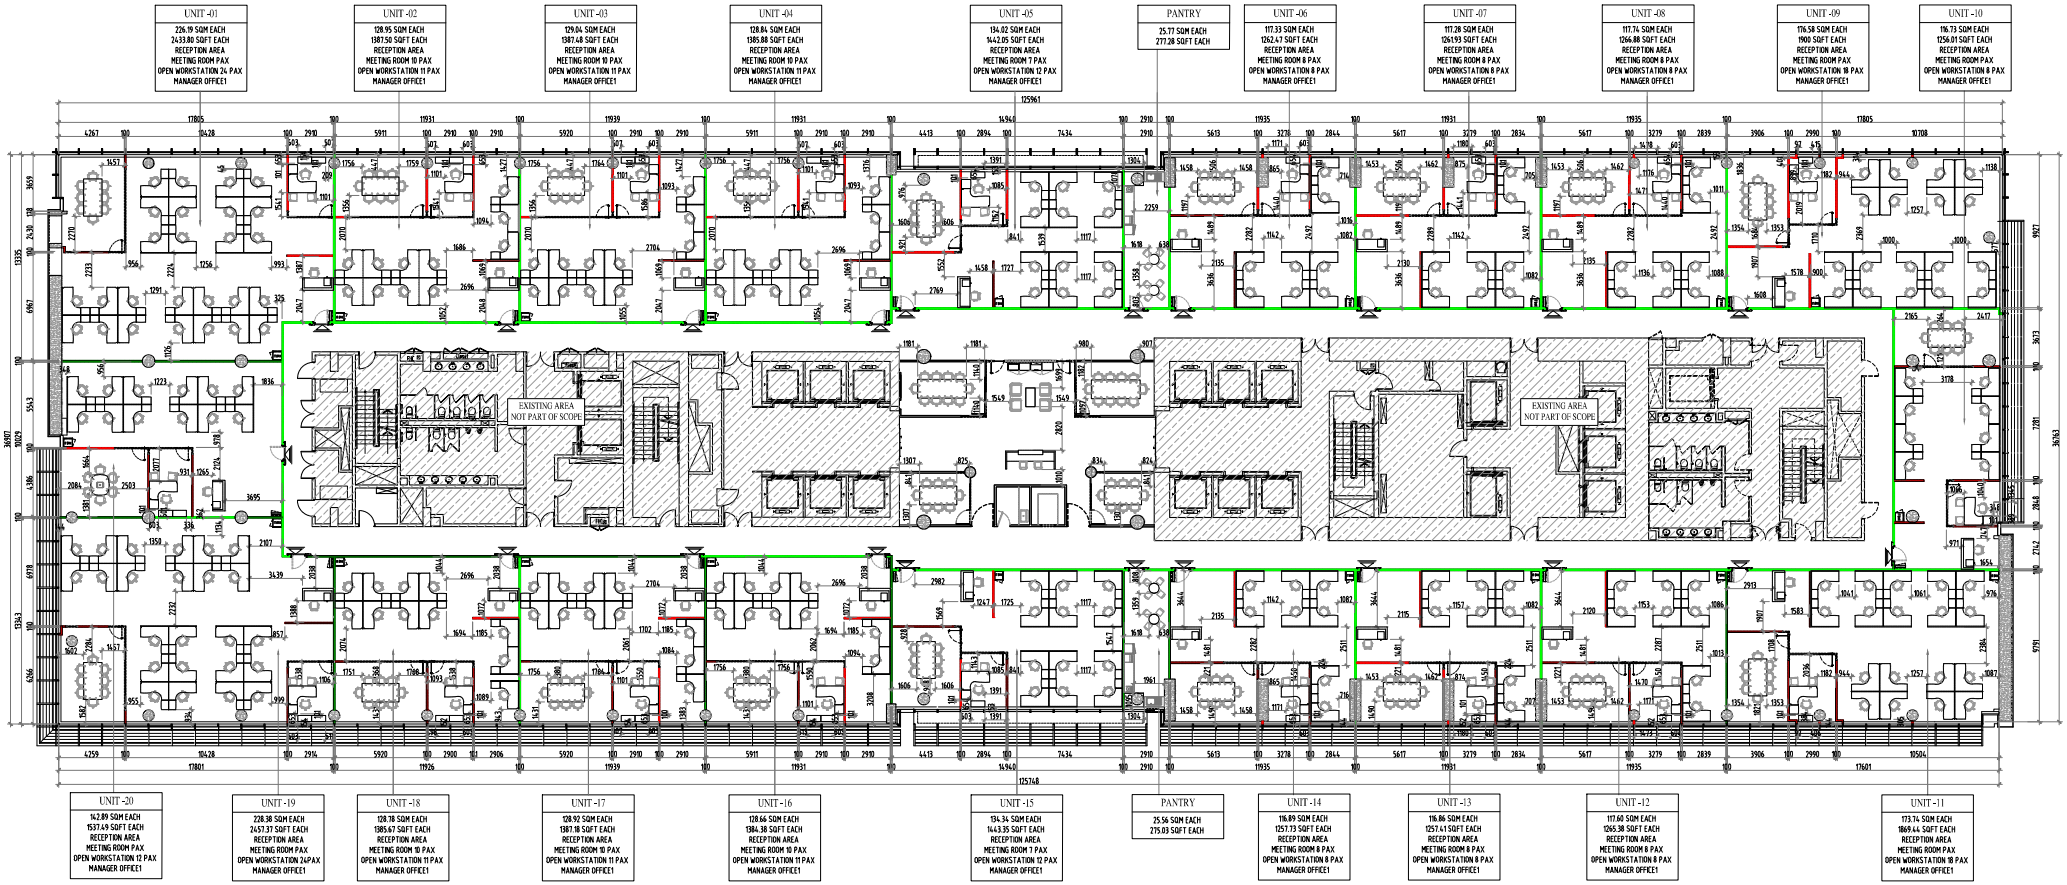
UNIT -01
226.19 SQM EACH
2433.80 SQFT EACH
RECEPTION AREA
MEETING ROOM PAX
OPEN WORKSTATION 24 PAX
MANAGER OFFICE1
UNIT -02
129.95 SQM EACH
1397.50 SQFT EACH
RECEPTION AREA
MEETING ROOM 10 PAX
OPEN WORKSTATION 11 PAX
MANAGER OFFICE1
UNIT -03
129.04 SQM EACH
1387.68 SQFT EACH
RECEPTION AREA
MEETING ROOM 10 PAX
OPEN WORKSTATION 11 PAX
MANAGER OFFICE1
UNIT -04
128.84 SQM EACH
1385.88 SQFT EACH
RECEPTION AREA
MEETING ROOM 10 PAX
OPEN WORKSTATION 11 PAX
MANAGER OFFICE1
UNIT -05
134.02 SQM EACH
1442.05 SQFT EACH
RECEPTION AREA
MEETING ROOM 7 PAX
OPEN WORKSTATION 12 PAX
MANAGER OFFICE1
PANTRY
25.77 SQM EACH
277.28 SQFT EACH
UNIT -06
117.33 SQM EACH
1262.47 SQFT EACH
RECEPTION AREA
MEETING ROOM 8 PAX
OPEN WORKSTATION 8 PAX
MANAGER OFFICE1
UNIT -07
117.28 SQM EACH
1261.93 SQFT EACH
RECEPTION AREA
MEETING ROOM 8 PAX
OPEN WORKSTATION 8 PAX
MANAGER OFFICE1
UNIT -08
117.74 SQM EACH
1266.88 SQFT EACH
RECEPTION AREA
MEETING ROOM 8 PAX
OPEN WORKSTATION 8 PAX
MANAGER OFFICE1
UNIT -09
116.58 SQM EACH
1900 SQFT EACH
RECEPTION AREA
MEETING ROOM PAX
OPEN WORKSTATION 18 PAX
MANAGER OFFICE1
UNIT -10
116.73 SQM EACH
1256.01 SQFT EACH
RECEPTION AREA
MEETING ROOM PAX
OPEN WORKSTATION 8 PAX
MANAGER OFFICE1
EXISTING AREA
NOT PART OF SCOPE
EXISTING AREA
NOT PART OF SCOPE
UNIT -20
142.89 SQM EACH
1537.69 SQFT EACH
RECEPTION AREA
MEETING ROOM PAX
OPEN WORKSTATION 12 PAX
MANAGER OFFICE1
UNIT -19
228.38 SQM EACH
2457.37 SQFT EACH
RECEPTION AREA
MEETING ROOM PAX
OPEN WORKSTATION 24PAX
MANAGER OFFICE1
UNIT -18
128.78 SQM EACH
1385.67 SQFT EACH
RECEPTION AREA
MEETING ROOM 10 PAX
OPEN WORKSTATION 11 PAX
MANAGER OFFICE1
UNIT -17
128.92 SQM EACH
1387.18 SQFT EACH
RECEPTION AREA
MEETING ROOM 10 PAX
OPEN WORKSTATION 11 PAX
MANAGER OFFICE1
UNIT -16
128.66 SQM EACH
1384.38 SQFT EACH
RECEPTION AREA
MEETING ROOM 10 PAX
OPEN WORKSTATION 11 PAX
MANAGER OFFICE1
UNIT -15
134.34 SQM EACH
1443.35 SQFT EACH
RECEPTION AREA
MEETING ROOM 7 PAX
OPEN WORKSTATION 12 PAX
MANAGER OFFICE1
PANTRY
25.56 SQM EACH
275.03 SQFT EACH
UNIT -14
116.89 SQM EACH
1257.73 SQFT EACH
RECEPTION AREA
MEETING ROOM 8 PAX
OPEN WORKSTATION 8 PAX
MANAGER OFFICE1
UNIT -13
116.86 SQM EACH
1257.41 SQFT EACH
RECEPTION AREA
MEETING ROOM 8 PAX
OPEN WORKSTATION 8 PAX
MANAGER OFFICE1
UNIT -12
117.60 SQM EACH
1265.38 SQFT EACH
RECEPTION AREA
MEETING ROOM 8 PAX
OPEN WORKSTATION 8 PAX
MANAGER OFFICE1
UNIT -11
173.74 SQM EACH
1869.44 SQFT EACH
RECEPTION AREA
MEETING ROOM PAX
OPEN WORKSTATION 18 PAX
MANAGER OFFICE1